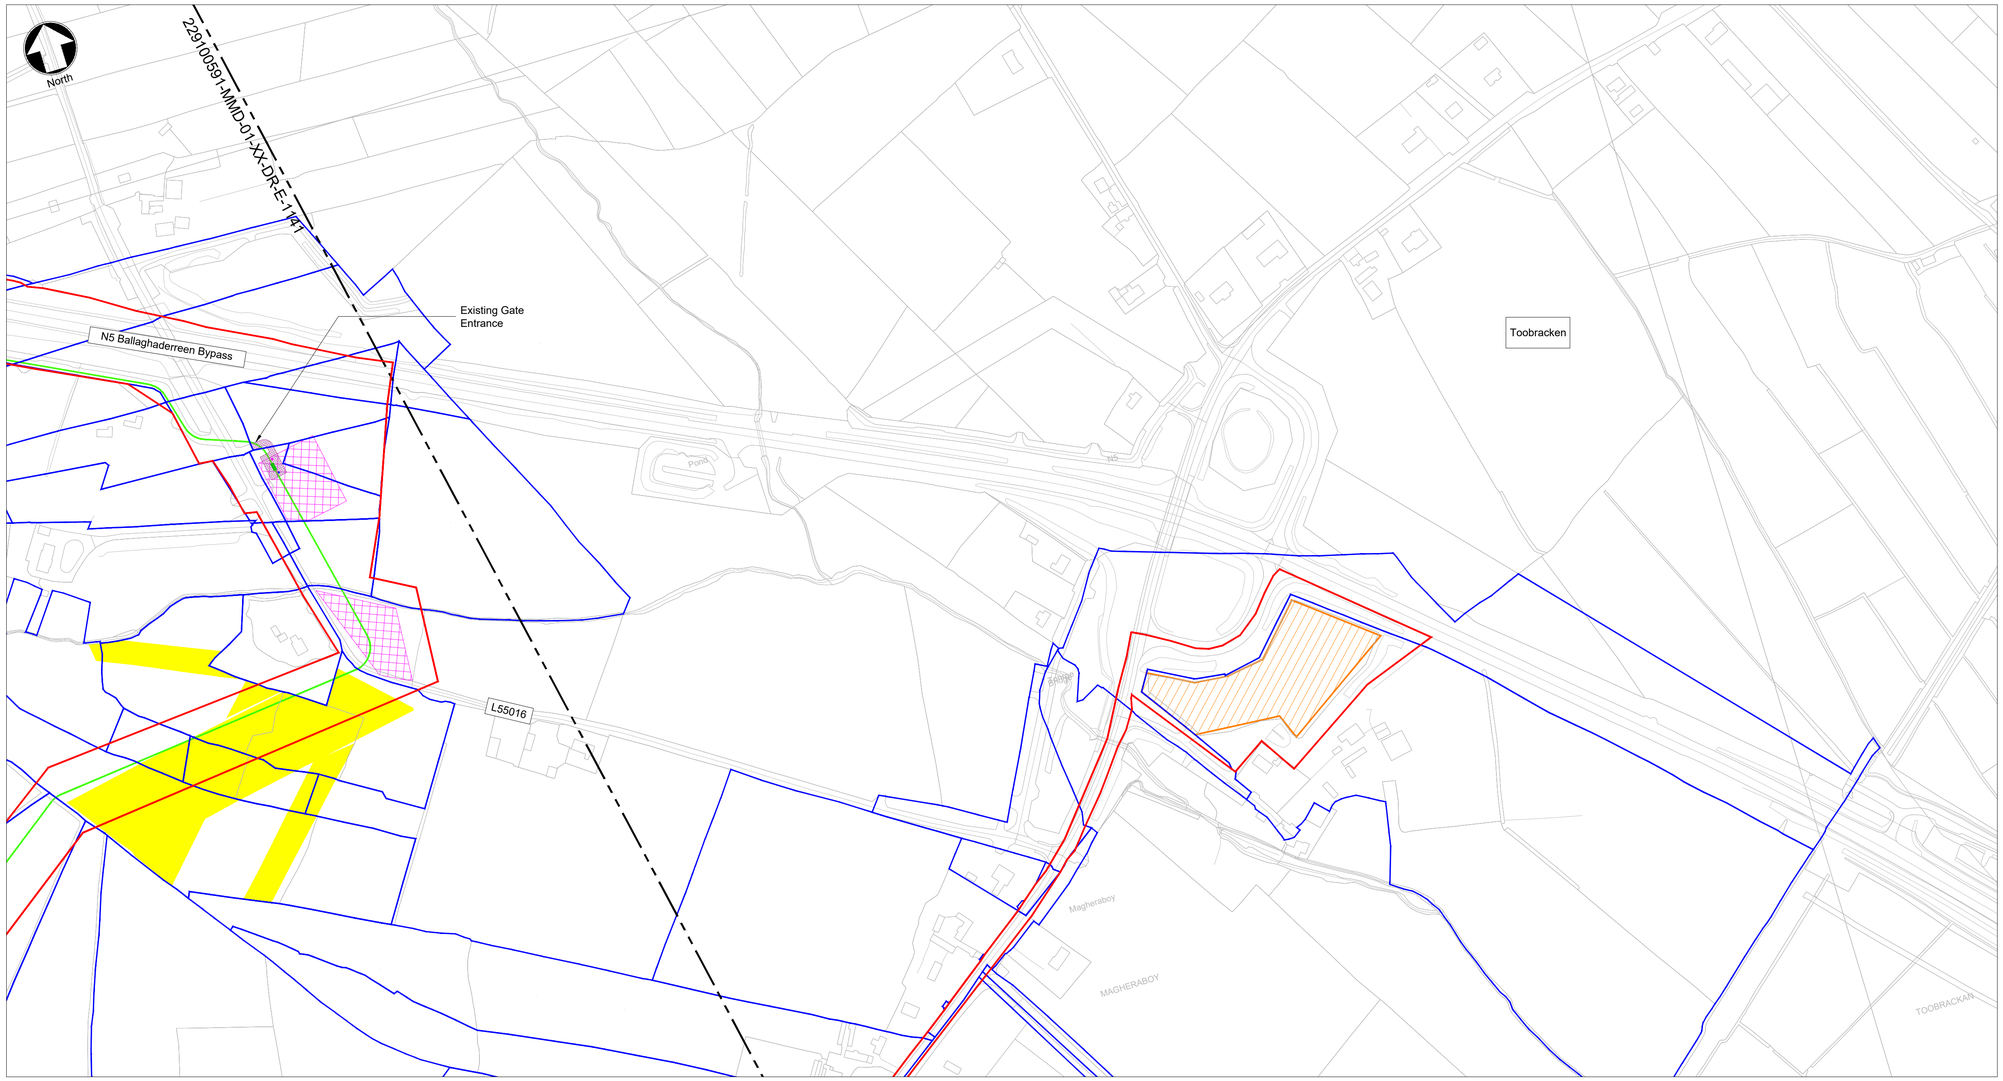

Notes

1. For planning purposes only. Not for construction.

2. All dimensions are in metres unless otherwise noted.

3. Where levels are shown, all levels are in metres above Malin Head datum.

4. The identified location of the underground cable infrastructure, compounds and work areas and associated infrastructure development, including joint bays, communication chambers and passing bays, are indicative for the purpose of this application for Approval. The final nature, extent and location of such development will be identified in detailed design, but will not extend outside the identified application area, nor will have any greater environmental impact than that being assessed by ABP.

5. Existing entrance from local road to be used for permanent access track.

Key Plan

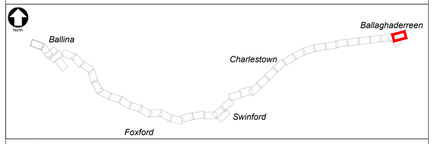

Key to symbols

- Application Site Boundary
- Landowner Property Boundary
- Wayleave
- Underground Cable Route
- Temporary Construction Compound & Laydown Area
- Temporary HDD Compound
- Underground Joint Bay
- Underground Telecommunications Chamber
- Underground Link Box Chamber
- Temporary Passing Bay
- Permanent Access Track / Hardstanding Area

1:2500 0 100m 200m

Reference drawings

229100591-MMD-01-XX-DR-E-1100	Overall Site Location Plan - Key Plan
229100591-MMD-01-XX-DR-E-1141	Site Location Plan Sheet 41 of 42
229100591-MMD-01-XX-DR-E-2101	Joint Bay - Details
229100591-MMD-01-XX-DR-E-2102	Joint Bay & Passing Bay Arrangements - Details
229100591-MMD-01-XX-DR-E-2103	Off Road in Private Lands - Sections

Rev	Date	Drawn	Description	Ch'k'd	App'd
PL1	31/05/2022	SHY	Issued for Planning	PF	DH

MOTT MACDONALD
South Block
Rockfield
Dundrum
Dublin 16
Ireland
T +353 (0)1 291 6700
F
W www.mottmac.com

Client

EIRGRID

Title

North Connacht 110kV Project

Site Location Map
Sheet 42 of 42

Designed	R. McNamara		Eng check	P. Foley	
Drawn	S. Healy		Coordination	R. McNamara	
Dwg check	R. McNamara		Approved	D. Hassett	

Scale at A1	Status	Rev	Security
1:2500	APR	PL1	STD

Drawing Number
229100591-MMD-01-XX-DR-E-1142

OS Mapping Reference:
OS 1857-B, OS 1857-C
OS 1858-C

©Ordnance Survey Ireland/Government of Ireland.
Ordnance Survey Ireland Licence No. EN0061519-24

© Mott MacDonald Ireland
This document is issued for the party which commissioned it and for specific purposes connected with the captioned project only. It should not be relied upon by any other party or used for any other purpose.
We accept no responsibility for the consequences of this document being relied upon by any other party, or being used for any other purpose, or containing any error or omission which is due to an error or omission in data supplied to us by other parties.

C:\users\hea38245\appdata\local\projectwise\workdir\mott-gb-pw-09\d0127520\229100591-MMD-01-XX-DR-E-1142.dwg May 20, 2022 - 10:00AM
HEA38245